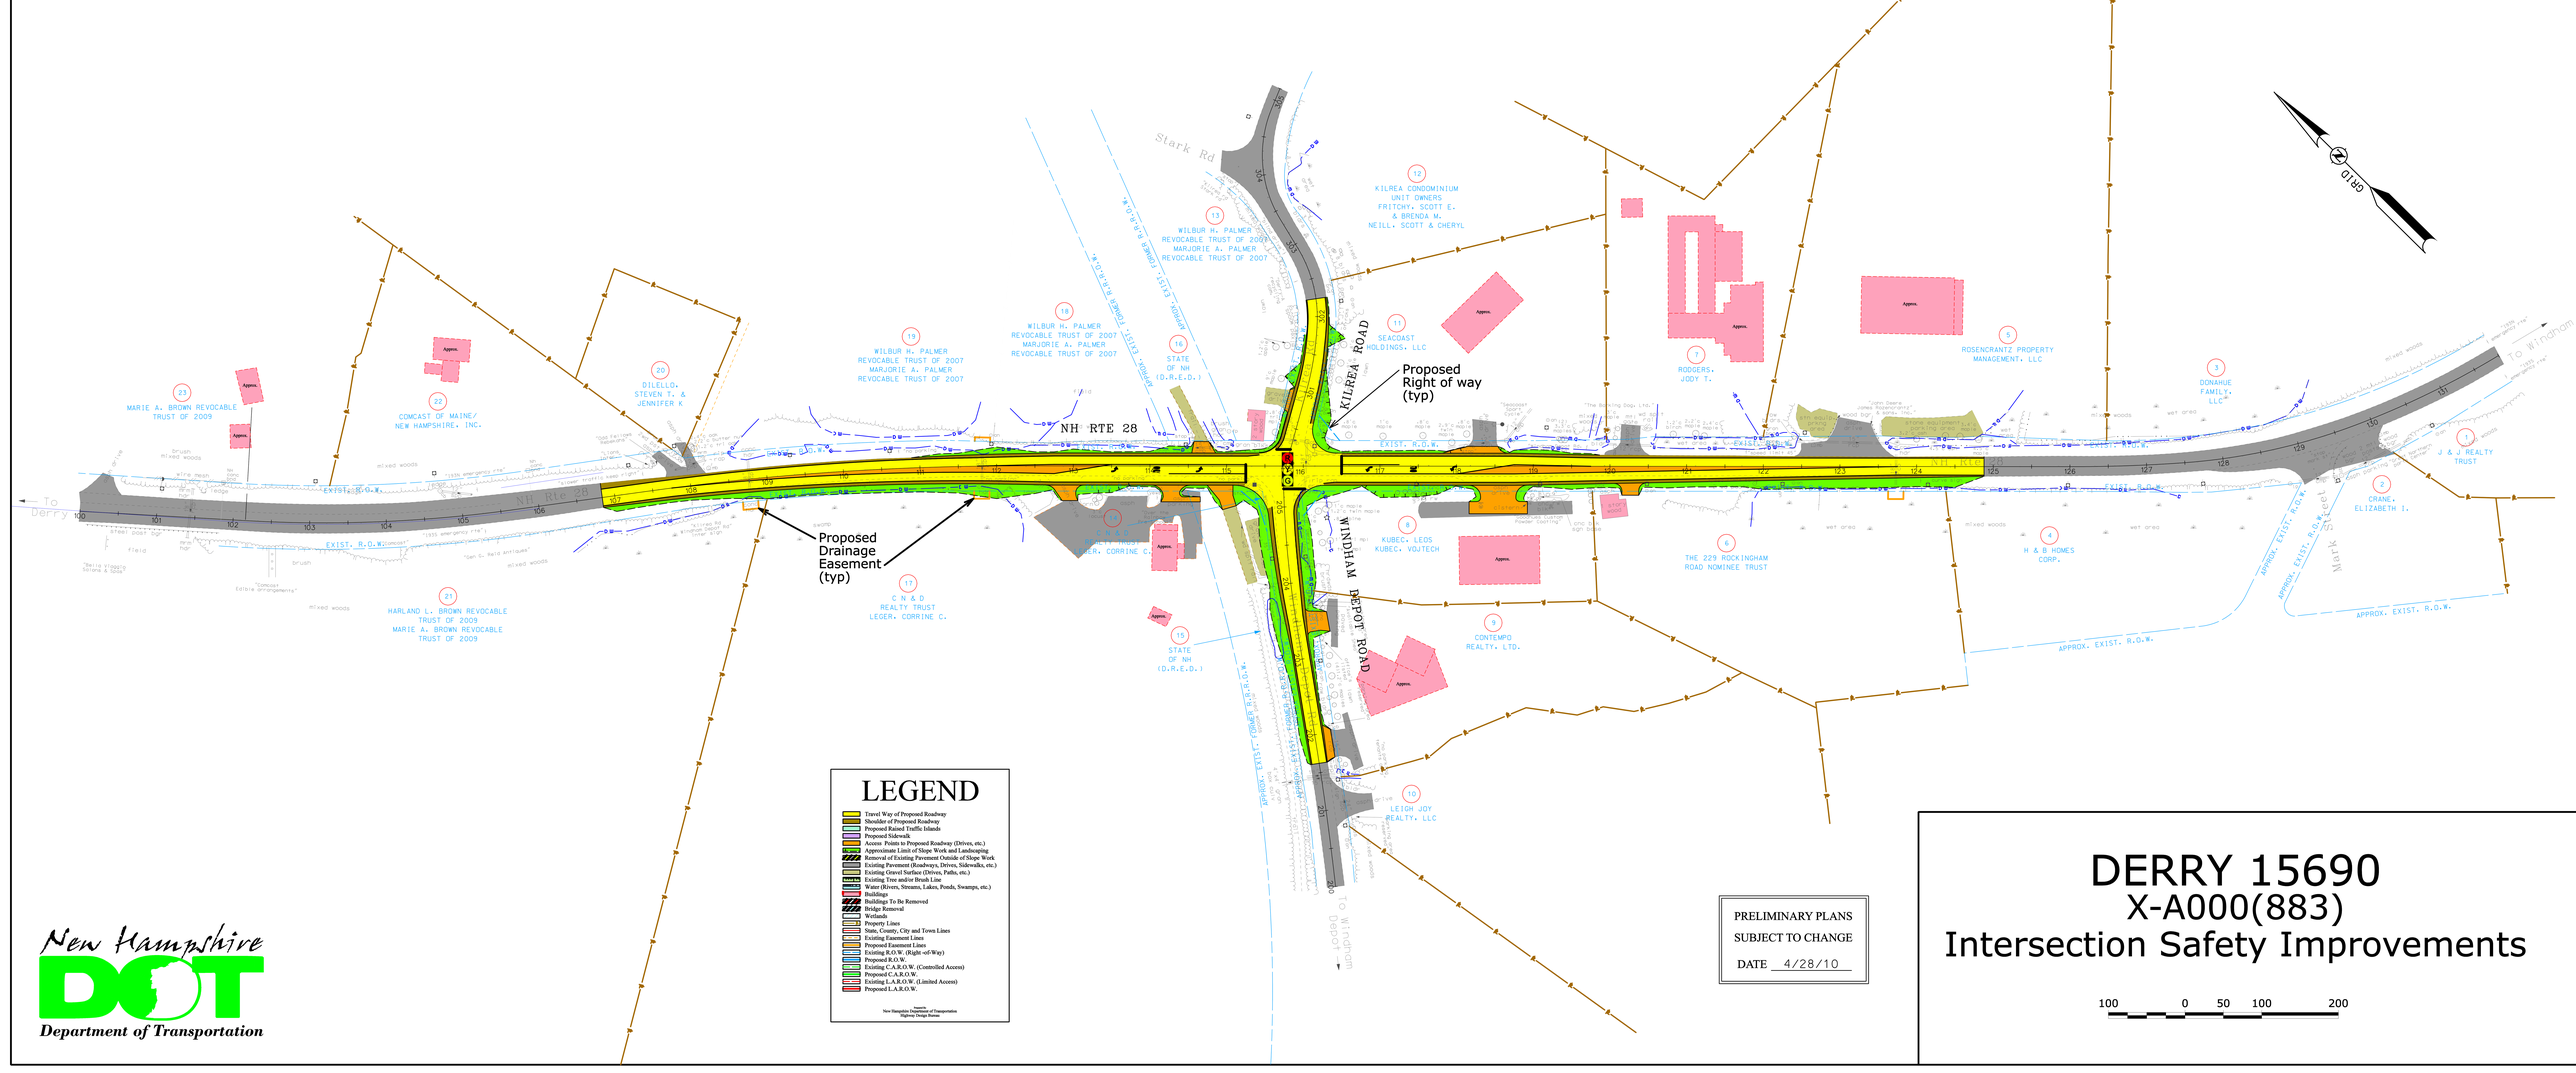
NH RTE 28
KILREA ROAD
WINDHAM DEPOT ROAD
Stark Rd
Mark St
Proposed Right of way (typ)
Proposed Drainage Easement (typ)
To Derry
To Windham
To Windham Depot
EXIST. R.O.W.
APPROX. EXIST. R.O.W.
GRID
12 KILREA CONDOMINIUM UNIT OWNERS FRITCHEY, SCOTT E. & BRENDA M. NEILL, SCOTT & CHERYL
13 WILBUR H. PALMER REVOCABLE TRUST OF 2005 MARJORIE A. PALMER REVOCABLE TRUST OF 2007
18 WILBUR H. PALMER REVOCABLE TRUST OF 2007 MARJORIE A. PALMER REVOCABLE TRUST OF 2007
19 WILBUR H. PALMER REVOCABLE TRUST OF 2007 MARJORIE A. PALMER REVOCABLE TRUST OF 2007
16 STATE OF NH (D.R.E.D.)
11 SEACOAST HOLDINGS, LLC
7 RODGERS, JODY T.
5 ROSENCRANTZ PROPERTY MANAGEMENT, LLC
3 DONAHUE FAMILY, LLC'
1 J & J REALTY TRUST
2 CRANE, ELIZABETH I.
4 H & B HOMES CORP.
6 THE 229 ROCKINGHAM ROAD NOMINEE TRUST
8 KUBEC, LEOS KUBEC, VOJTECH
9 CONTEMPO REALTY, LTD.
10 LEIGH JOY REALTY, LLC
14 BURTON TRUST LEGER, CORRINE C.
17 C N & D REALTY TRUST LEGER, CORRINE C.
15 STATE OF NH (D.R.E.D.)
20 DILELLO, STEVEN T. & JENNIFER K
22 COMCAST OF MAINE/ NEW HAMPSHIRE, INC.
23 MARIE A. BROWN REVOCABLE TRUST OF 2009
21 HARLAND L. BROWN REVOCABLE TRUST OF 2009 MARIE A. BROWN REVOCABLE TRUST OF 2009
Approx.
mixed woods
wet area
brush
wire mesh fence
stone wall
"comcast" edible arrangements"
"ben c. reid antiques"
"stone equipment, LLC"
"John Deere Lawn, Garden, Golf & Turf"
"The Roofing Guy, Inc."
"Seacoast Cleaning Systems"
"Seacoast Powder Coating"
"Seacoast Sign Co."
"Bella Viaggio Salons & Spas"
